



EXISTING BUILDING  
NORTH ELEVATION

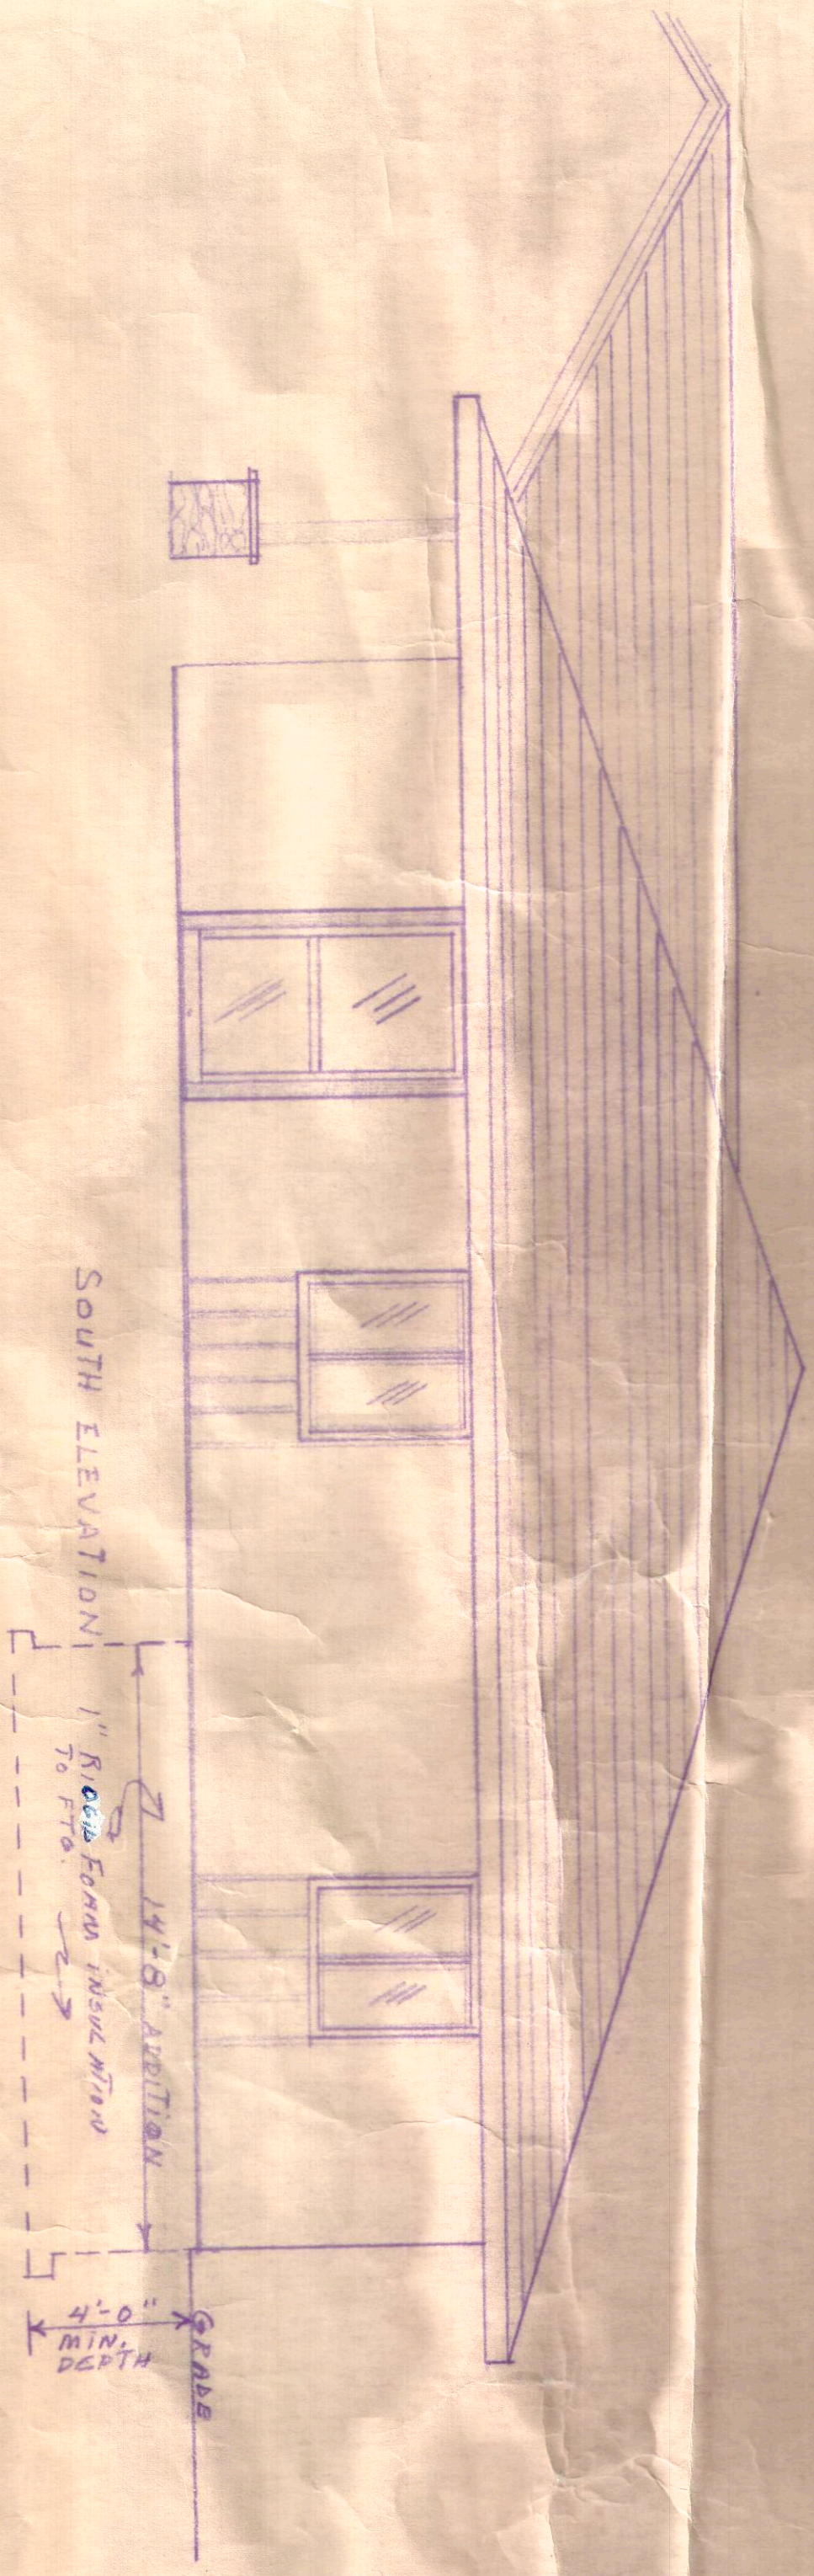

SOUTH ELEVATION

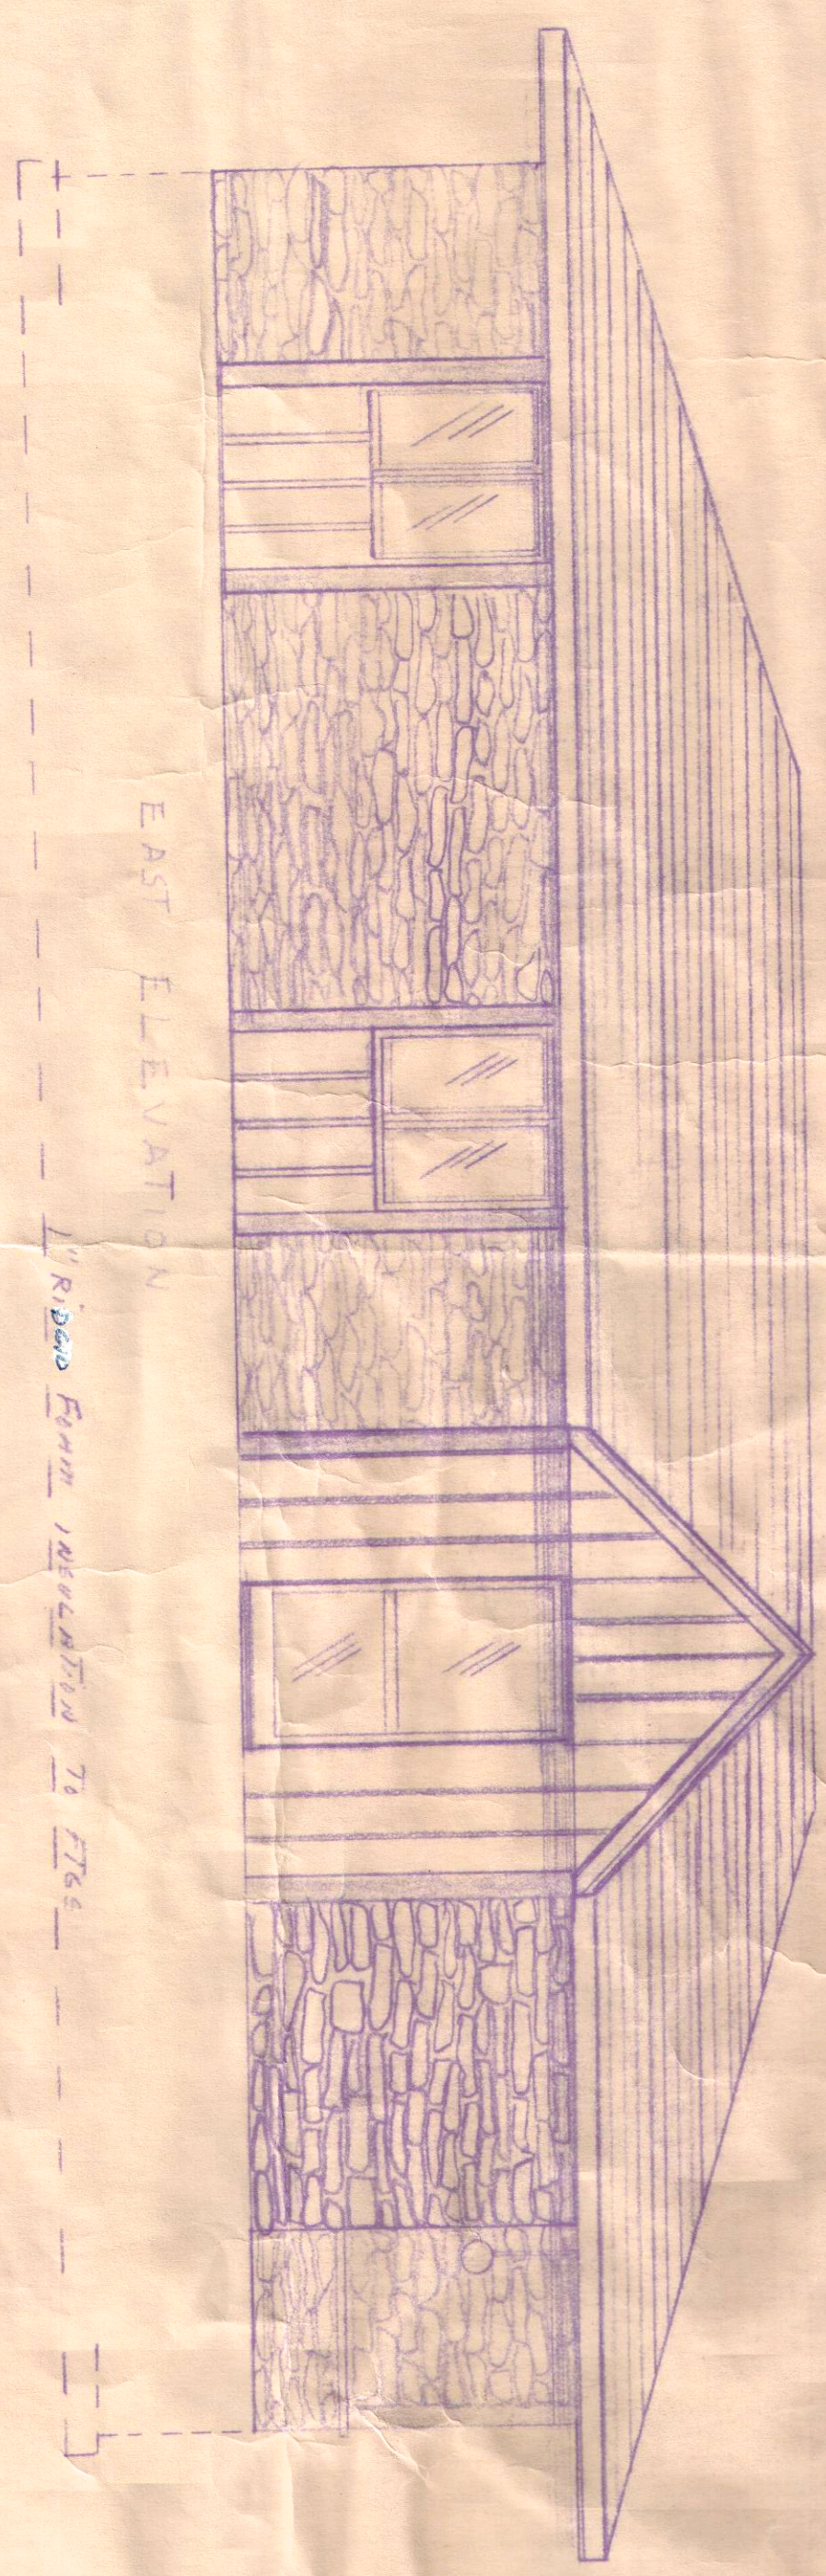

EAST ELEVATION

1" Ridge Form Installation To F.T.G.s