



E

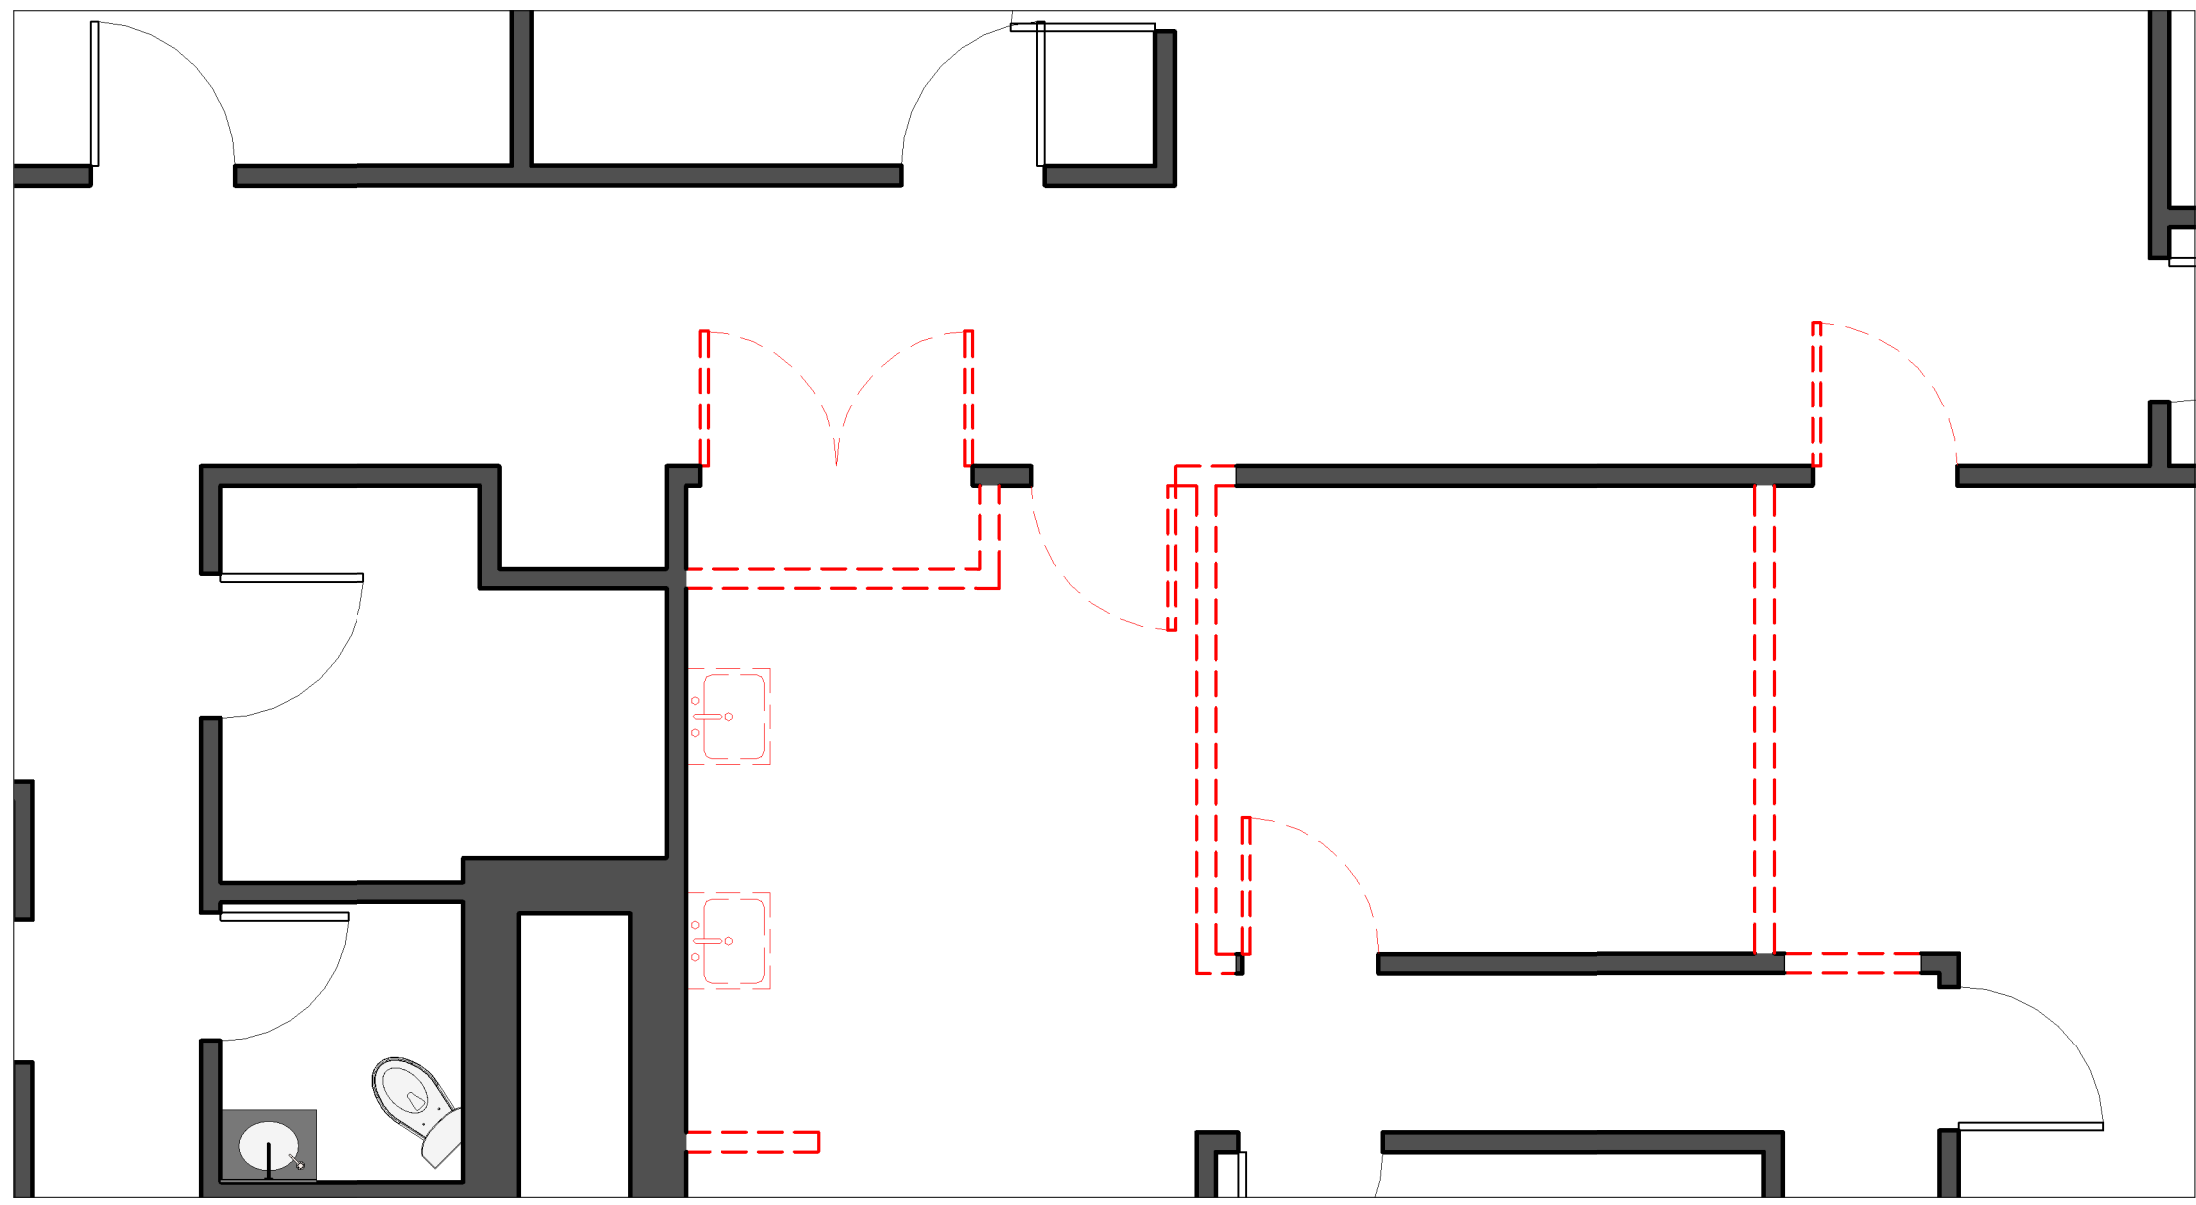


6D Demo
1/4" = 1'-0"

D

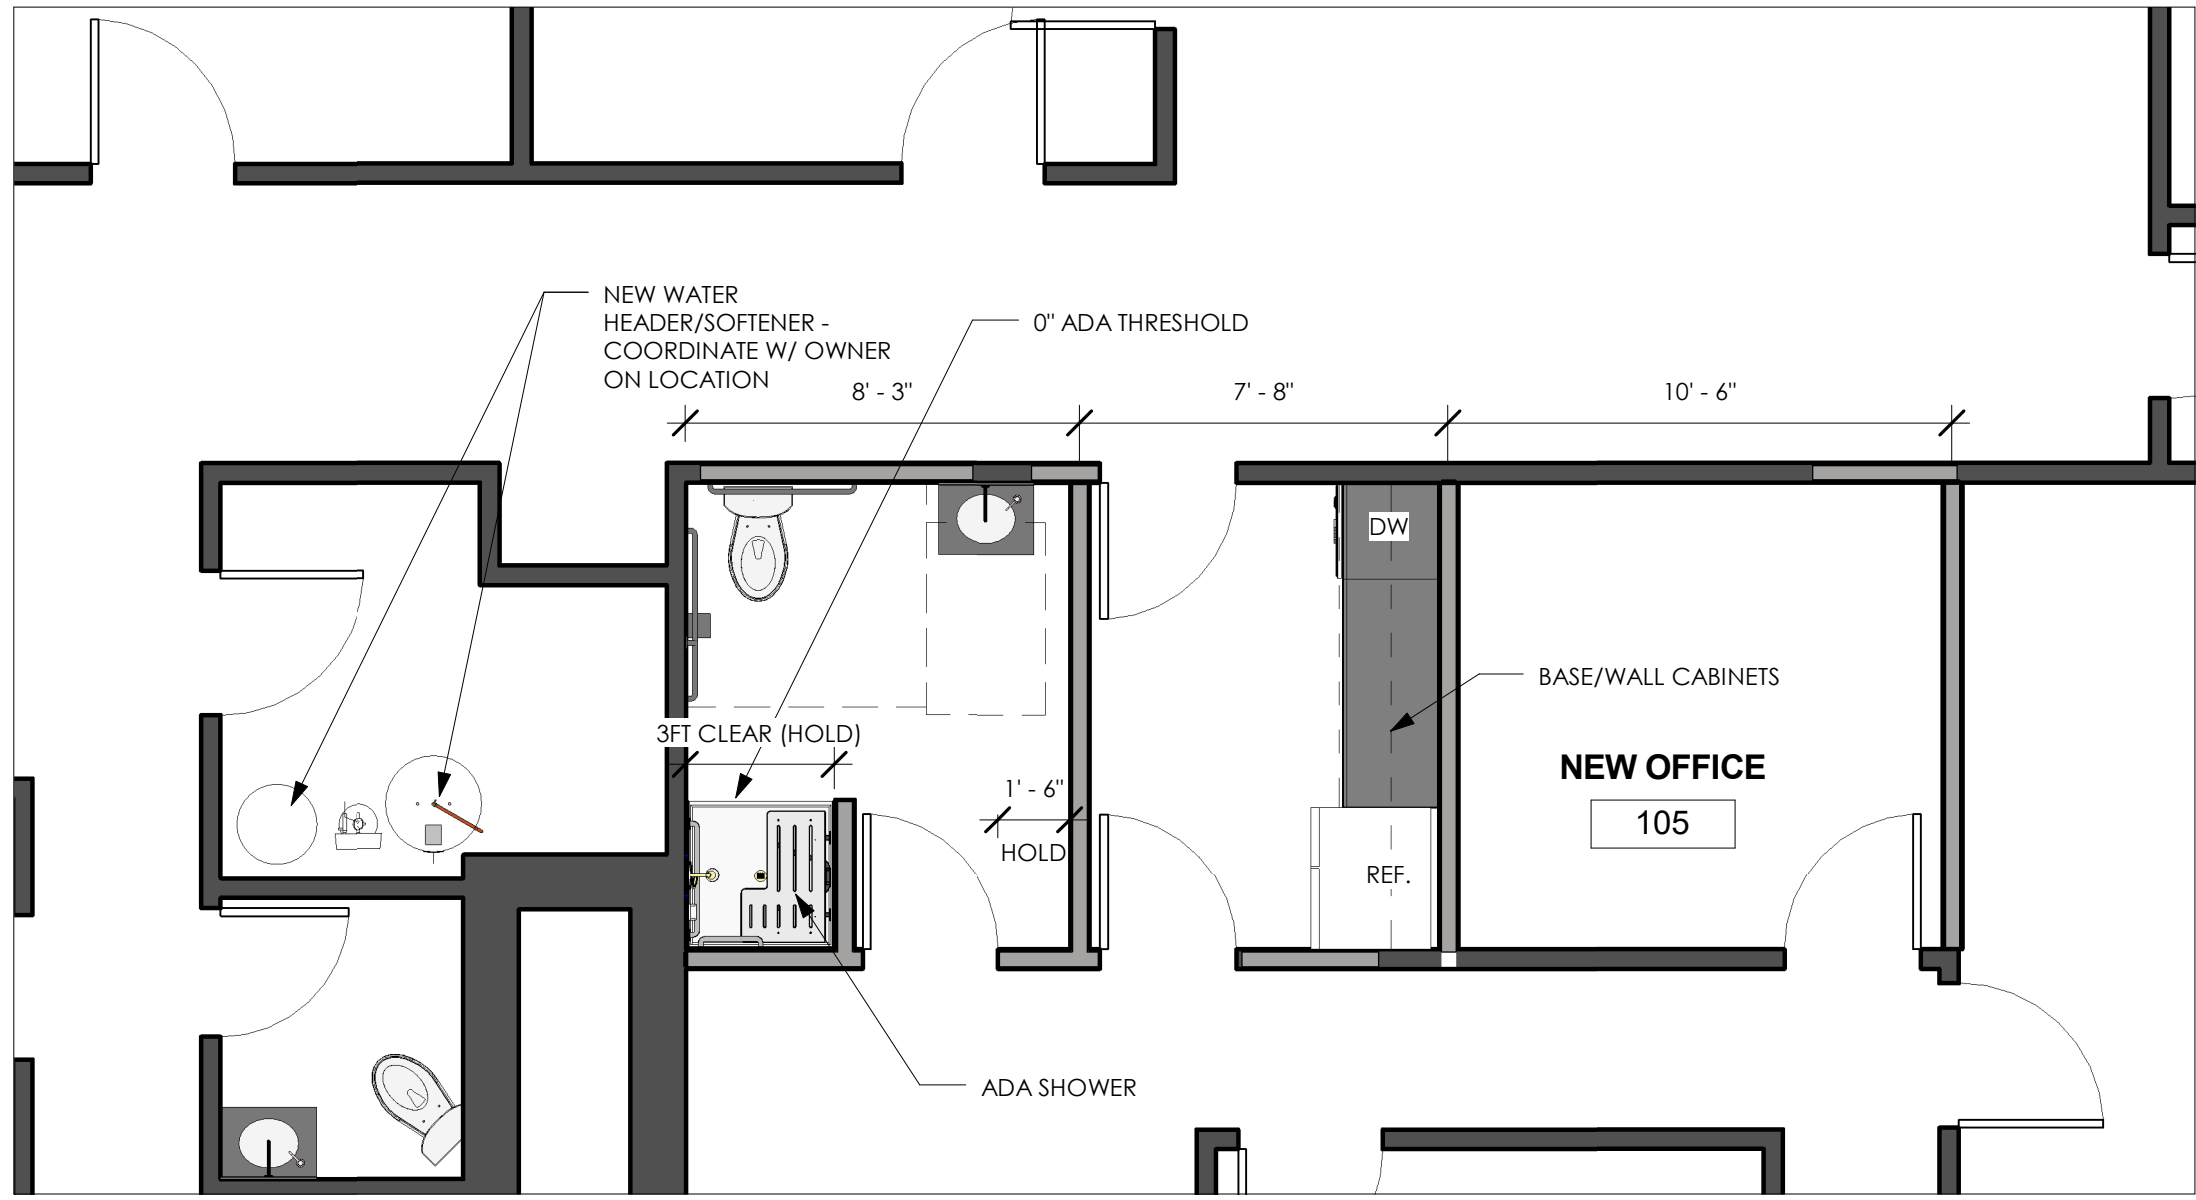

6C 1st Floor Plan
1/4" = 1'-0"

B

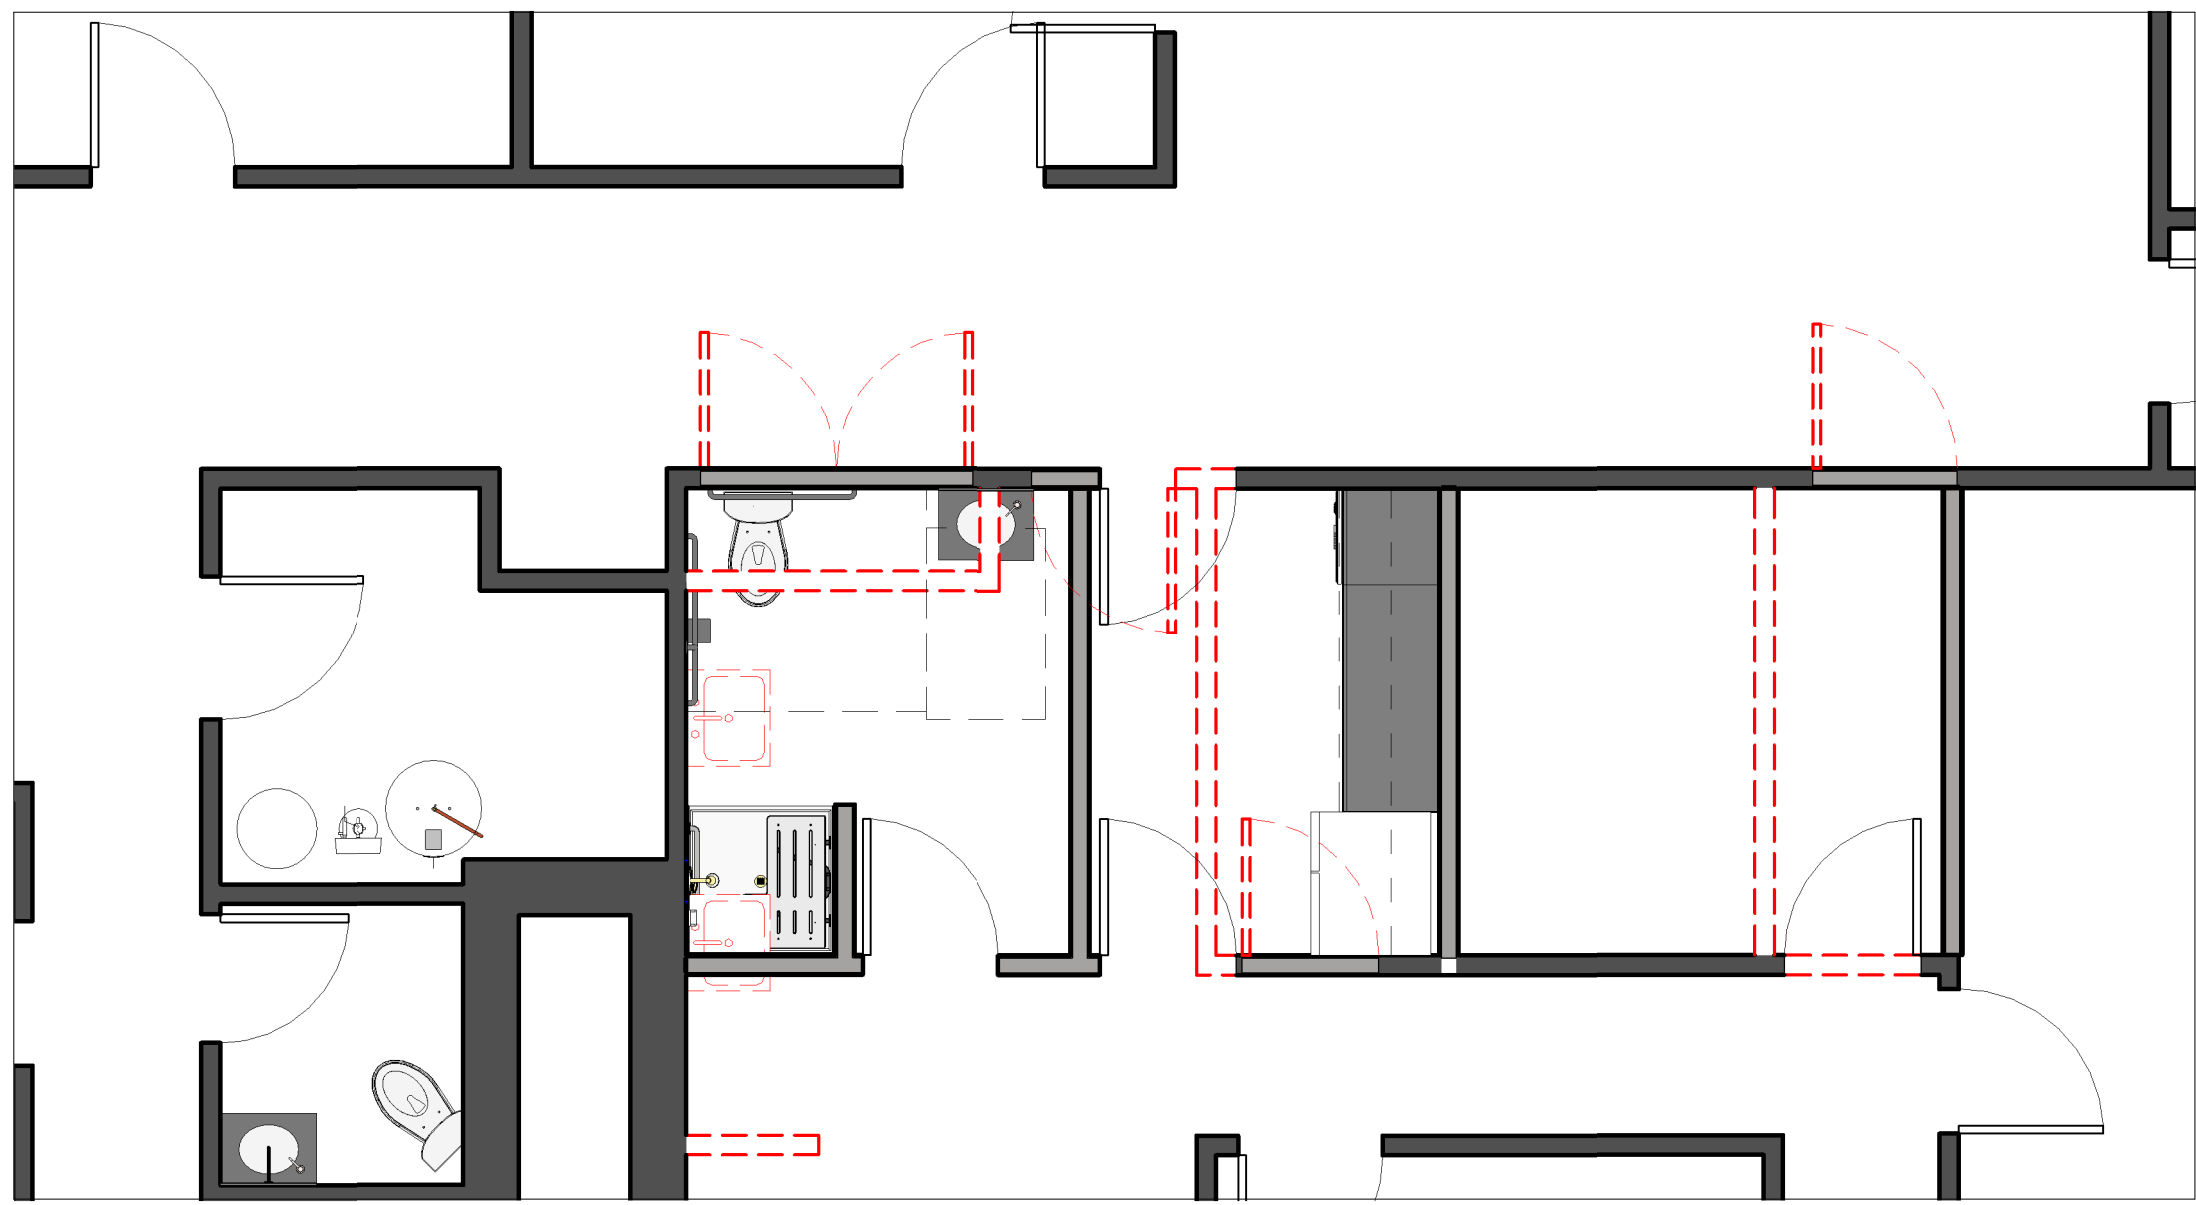

6B New and Demo Overlap
1/4" = 1'-0"

A

Haubenschild
International
Headquarters

E

D

C

B

A



openingdesign

312 W. Lakeside St. | Madison, WI 53715
hello@openingdesign.com | 773-425-6456

Date	Description
02.09.2017	Owner Review